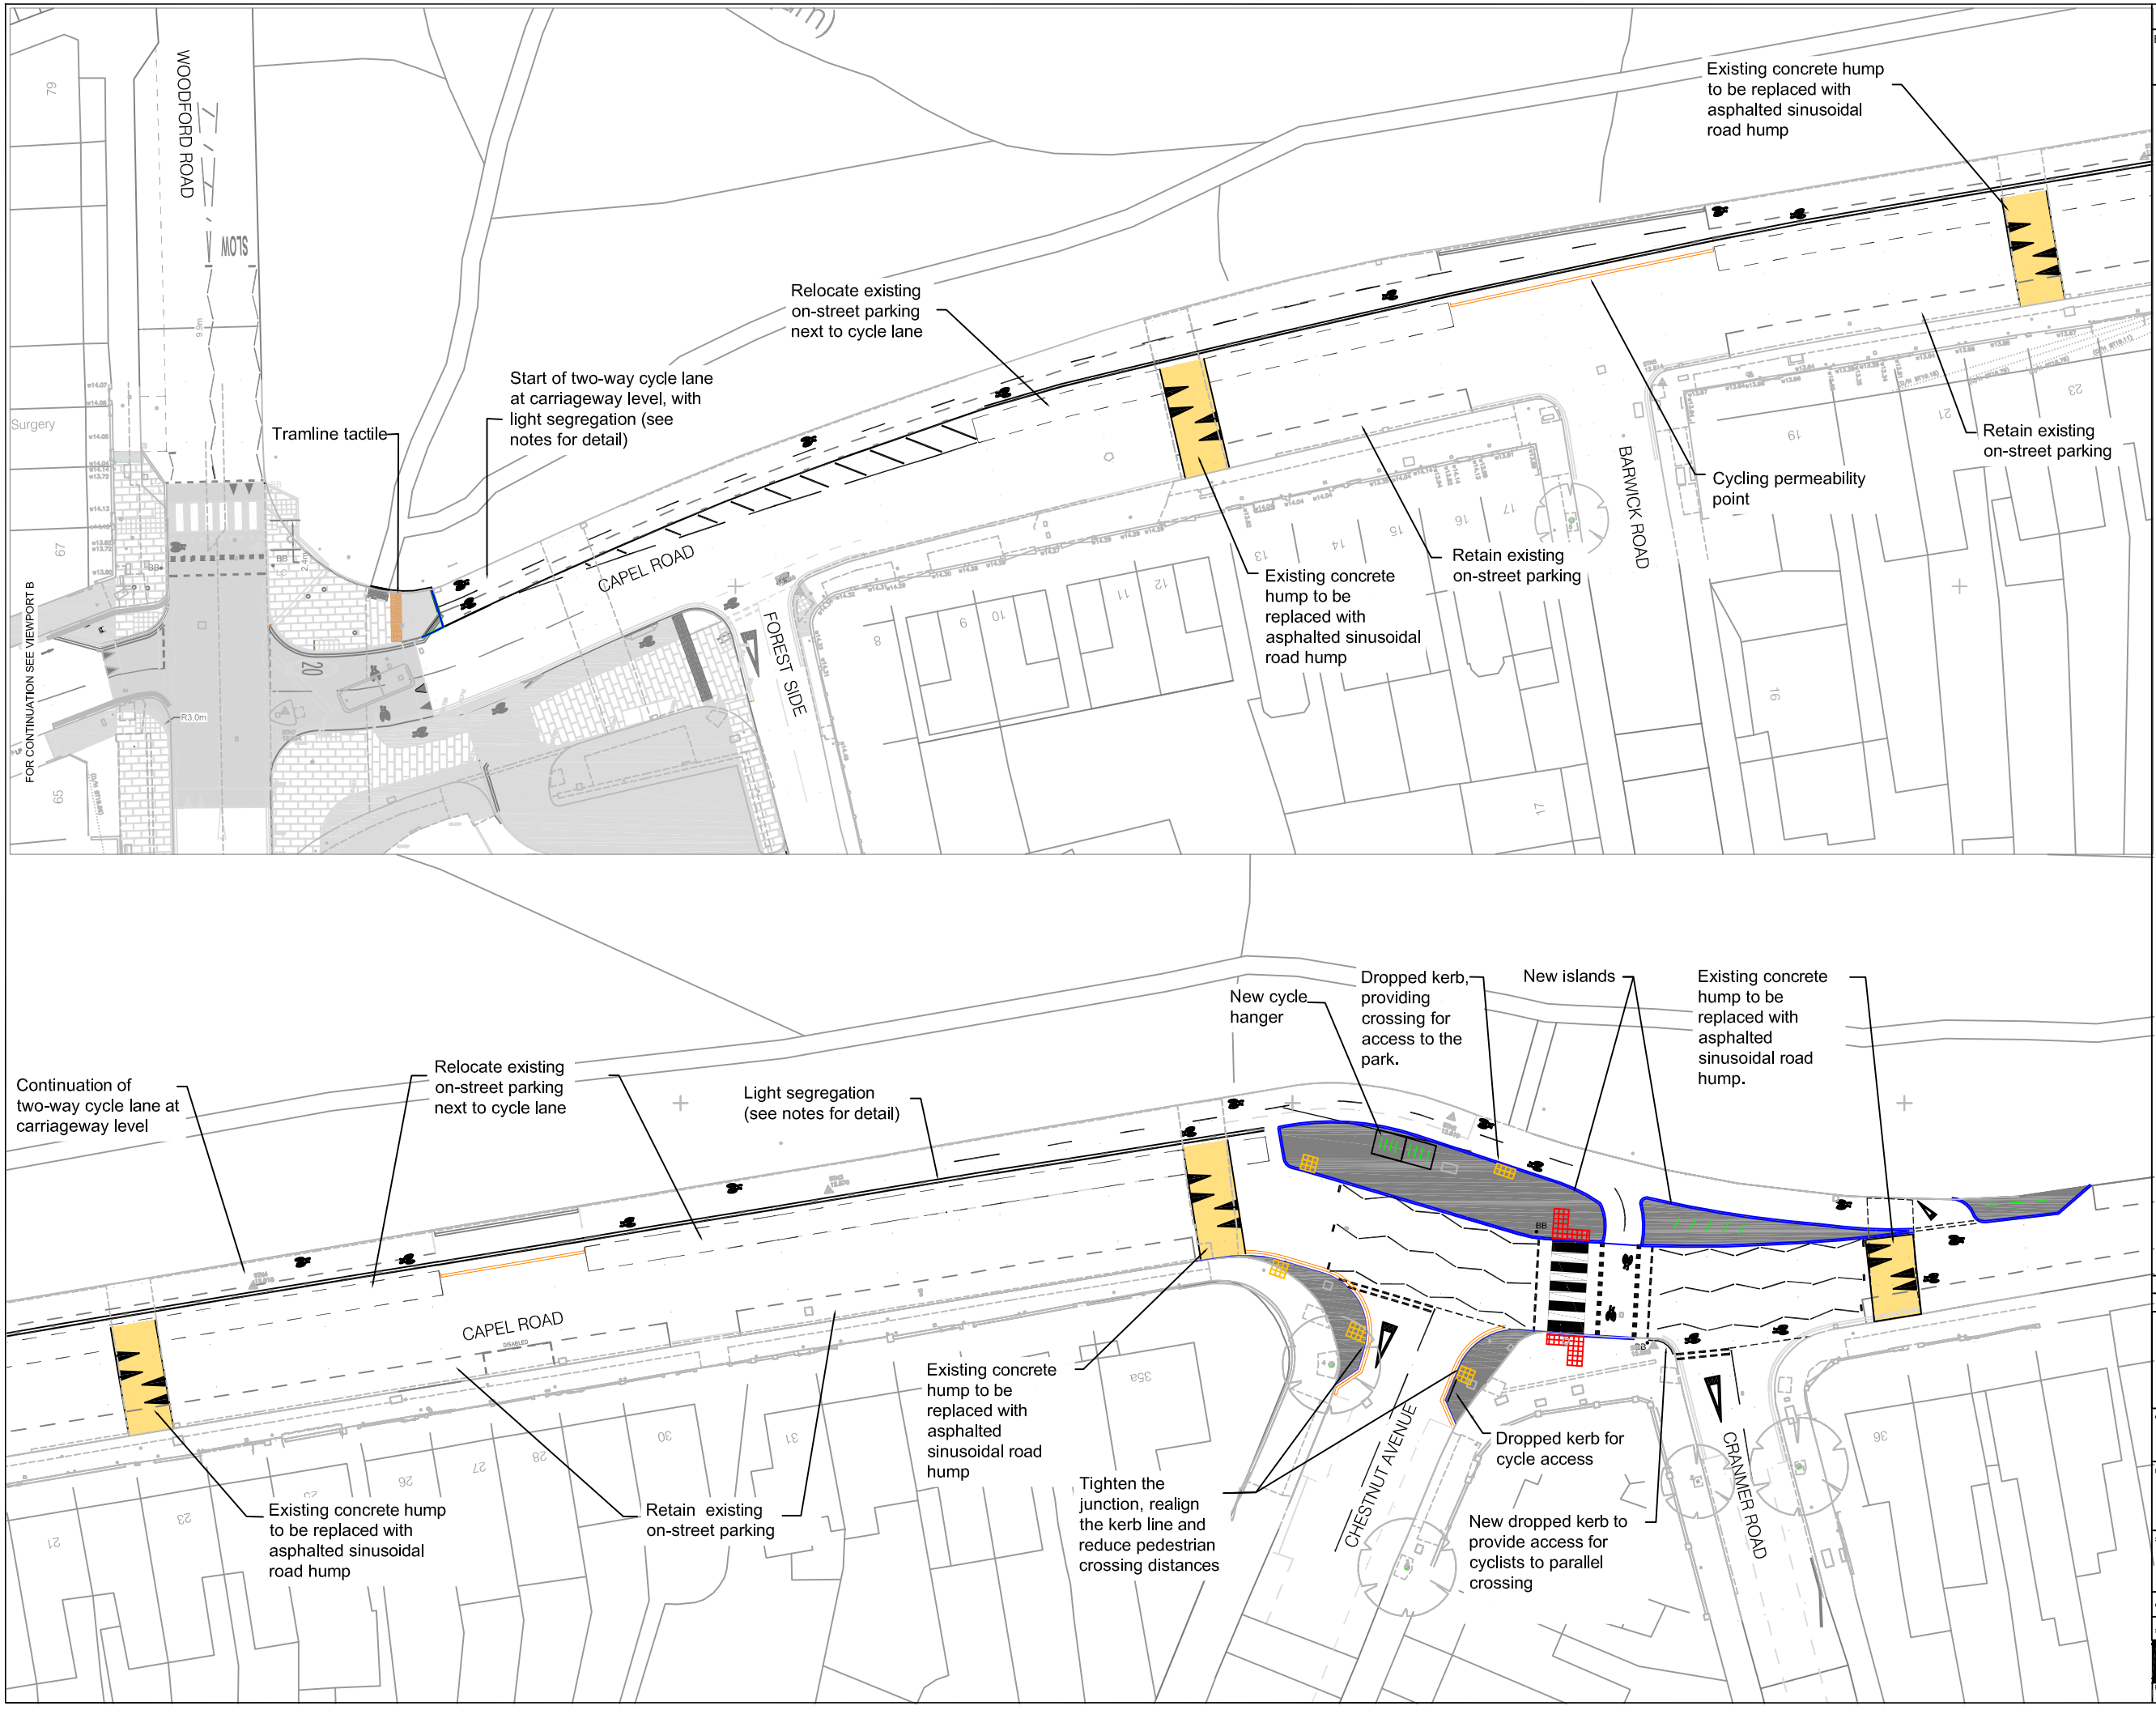

NOTES

Based upon the Ordnance Survey mapping with the permission of the controller of Her Majesty Stationary Office - Crown copyright. Unauthorised reproduction may lead to prosecution or civil proceedings. L.B. Newham LA086517 1997.

Keys:

- Raised Road hump
- Tactile paving (red)
- Tactile paving (buff)
- Tramline tactile paving
- Build out or island
- Secure cycle parking hangar

Detail of light segregation for consideration

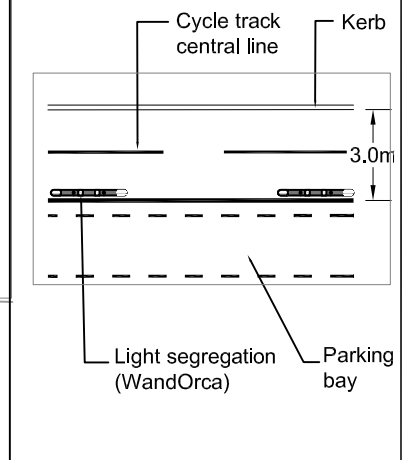

REV	DATE	DESCRIPTION	BY	CKD

Newham London

CLIENT: HIGHWAYS & TRAFFIC TRAFFIC MANAGEMENT & SAFETY

PROJECT: ALDGATE TO HAINAULT QUIETWAY

SUBJECT: CAPEL ROAD From Woodford Road to Cranmer Road

CONTRACT No.

SCALE: 1:250

DRAWN: LZ
DESIGNED: LZ
CHECKED
APPROVED

DRAWING No.: QWAH /35EXT/ 001

REV: 0

PROJECT STAGE: Construction

DATE ISSUED: August 2017